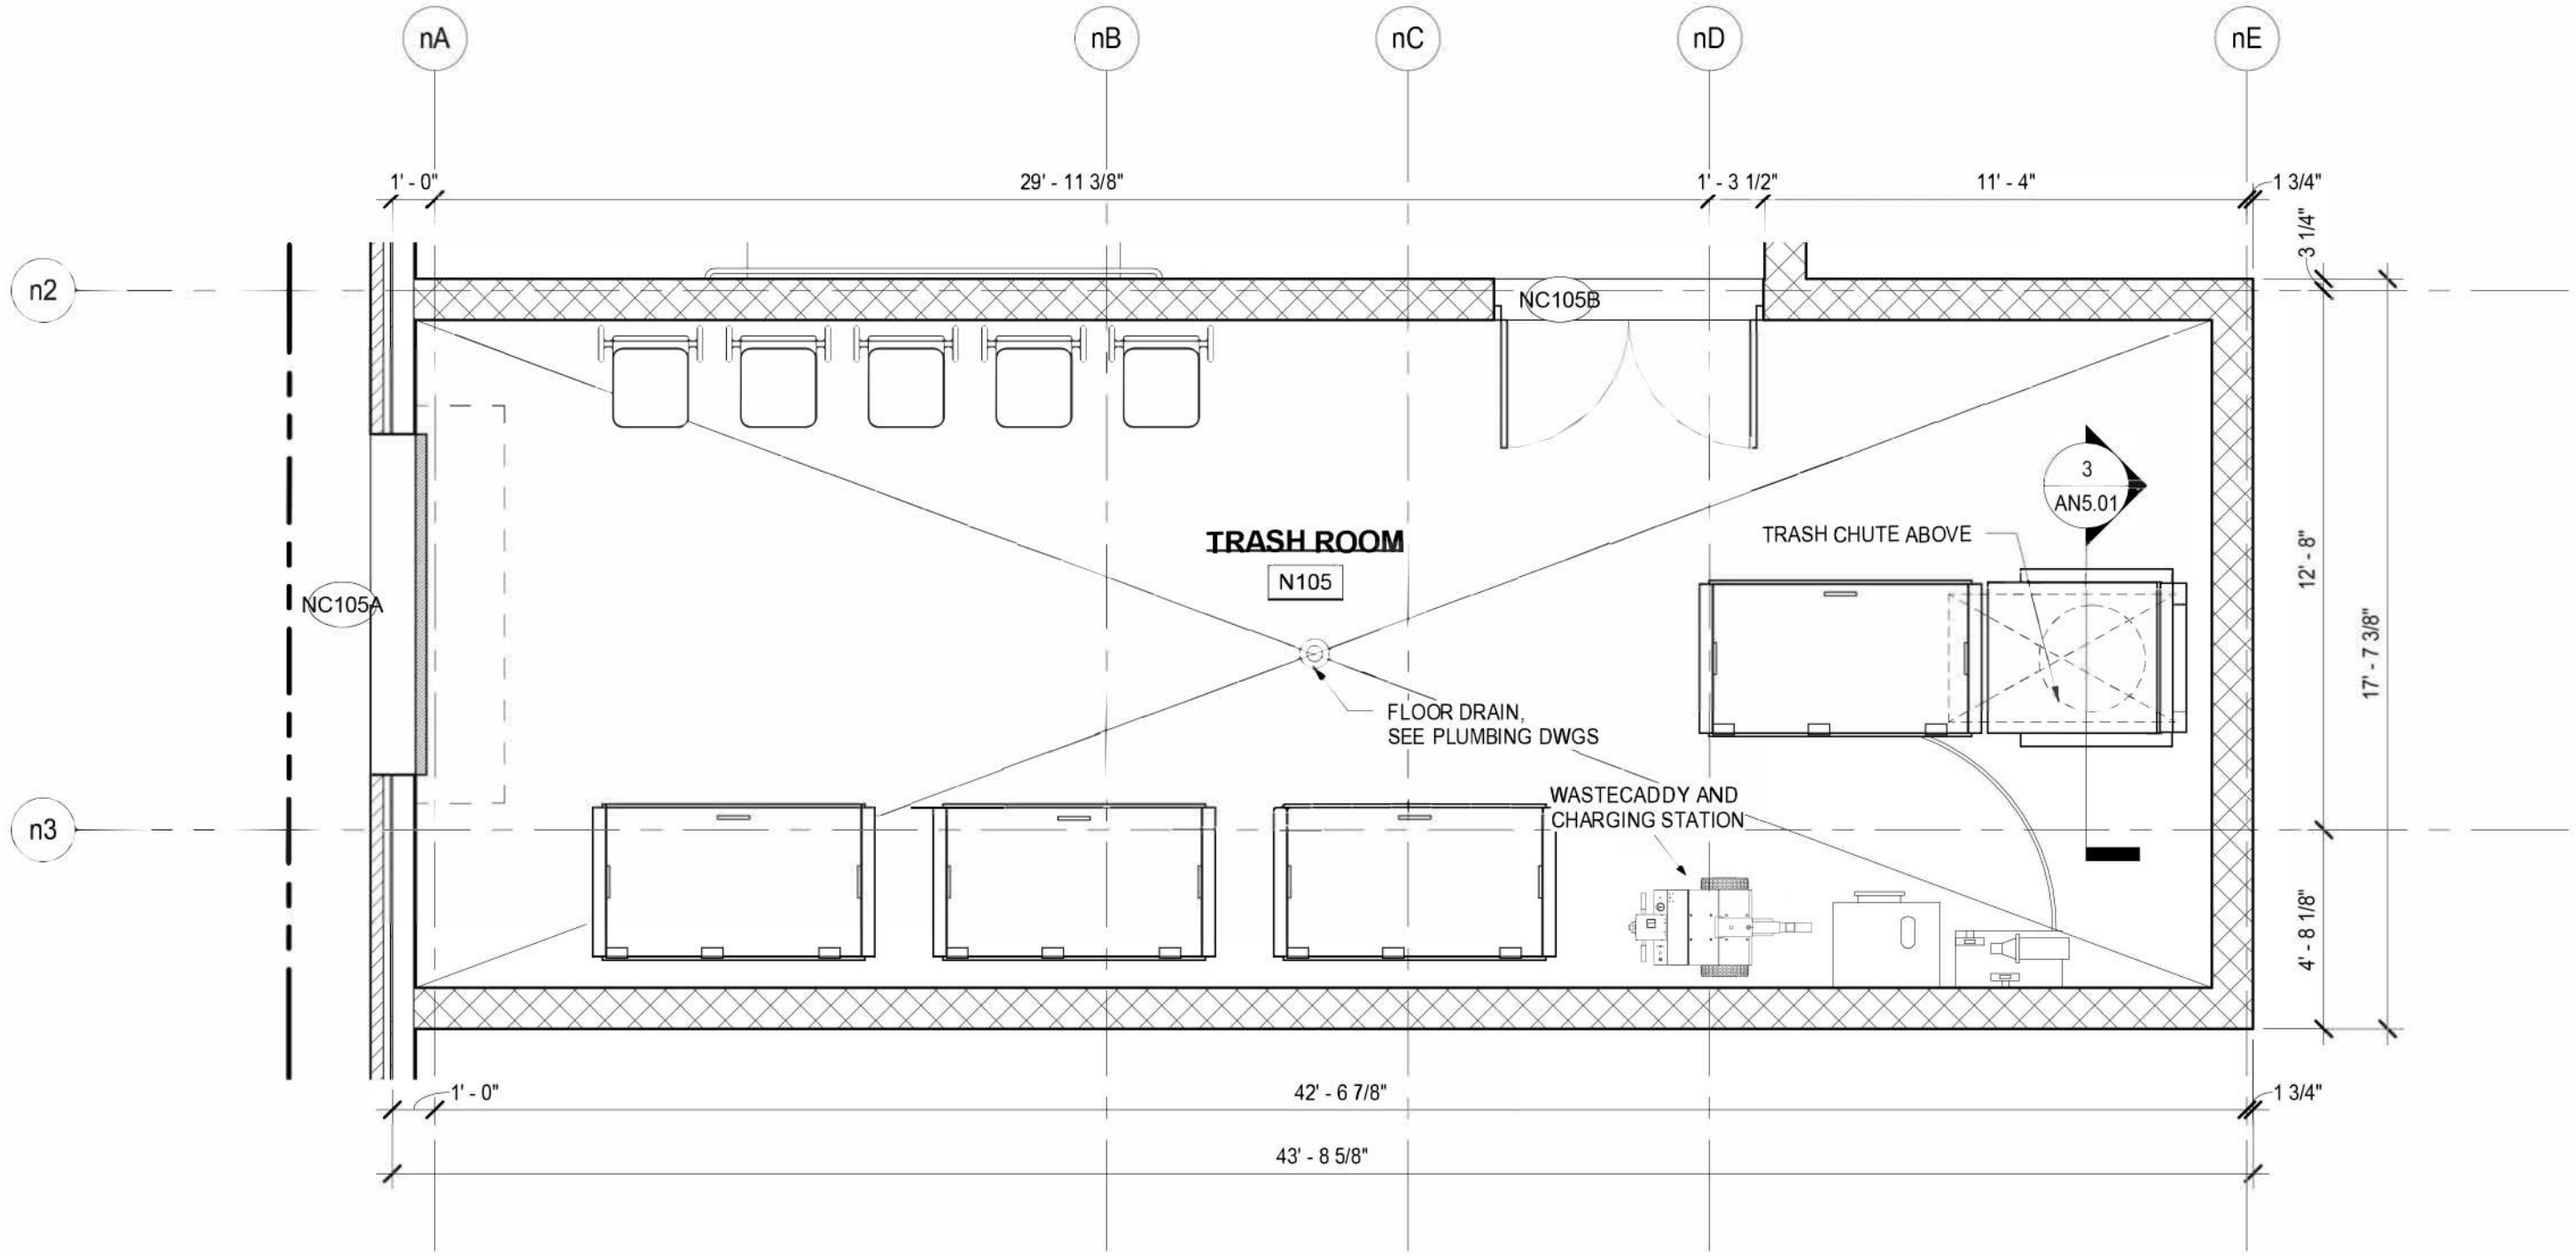

FIRST FLOOR TRASH ROOM - NORTH

1/4" = 1'-0"

1

Lindberg Development

Berg Construction

		DATE
PROJECT:	19077	
ISSUE:	PERMIT SET	01.09.2017
REVISIONS:		
DRAWN BY:	Author	
CHECKED BY:	Checker	
CONTENT:	TRASH ROOM PLANS AND SECTION	

AN5.01